



dfiz
CONSULTING ENGINEERS, SURVEYORS,
AND LAND PLANNERS
501 BALTIMORE AVENUE, SUITE 200
BETHESDA, MD 20814
(301) 440-1122

NOTE: THE 10 FOOT STRIP IS SHOWN HEREIN FOR THE PURPOSE OF
RETAINING THE EXISTING DRIVEWAY THAT SERVES AS ACCESS TO PARCEL
14 (SHARP PROPERTY) WITH ANY FURTHER SUBDIVISION OF PARCEL 14
OR ADJACENT LOTS / PARCELS (ON SIDE OF SEVERN PINES) ADDITIONAL
RIGHT-OF-WAY MUST BE OBTAINED.

WITNESS DATE AND SIGNATURE OF PARTIES TO PARTNERSHIP
GENERAL PARTNER, OWNER

WITNESS DATE MATHIAS CONSULTING ENGINEERS, SURVEYORS
BY: MATHIAS CONSULTING ENGINEERS, SURVEYORS
CONTRACT REVIEWER

NOTE: FOR NOTICE TO TITLE EXAMINERS
DELEGATION BY OWNERS AND OWNERS/
SURVEYORS TO THE SURVEYOR'S
CERTIFICATE SEE PLAT ONE OF EIGHT

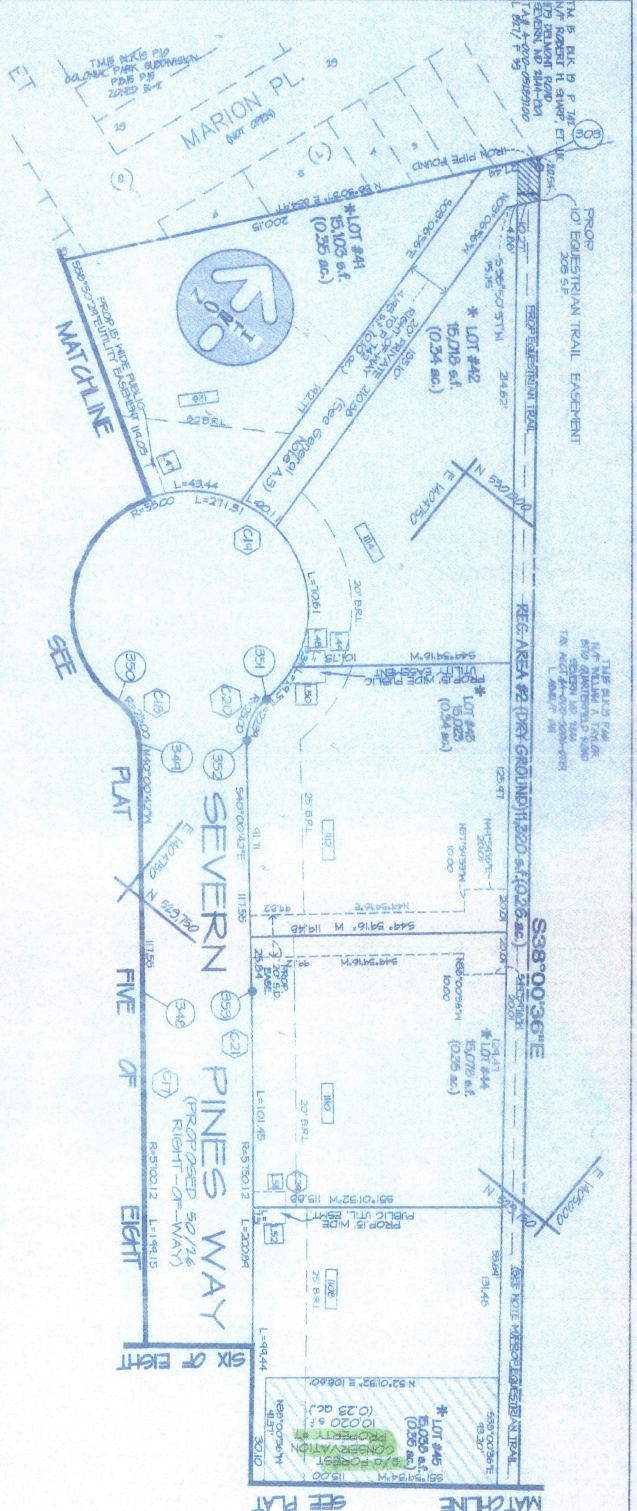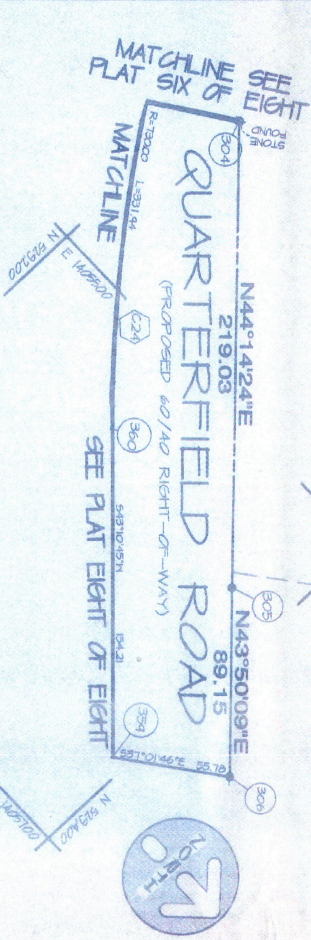


PLAT SEVEN AREA TABULATIONS

TOTAL NUMBER OF LOTS 5 SINGLE FAMILY

APPROVED: _____

DATE _____

REPRESENTATIVE OF PLANNING AND LAND DEVELOPMENT & ENGINEERING FIRM

DATE _____

REPRESENTATIVE OF PLANNING AND LAND DEVELOPMENT & ENGINEERING FIRM

SEVERN PINES

A SINGLE FAMILY RESIDENTIAL CLUSTER SUBDIVISION
OF SINGLE FAMILY LOTS

(20 CLUSTER LOTS 51-104-105-106-1635-